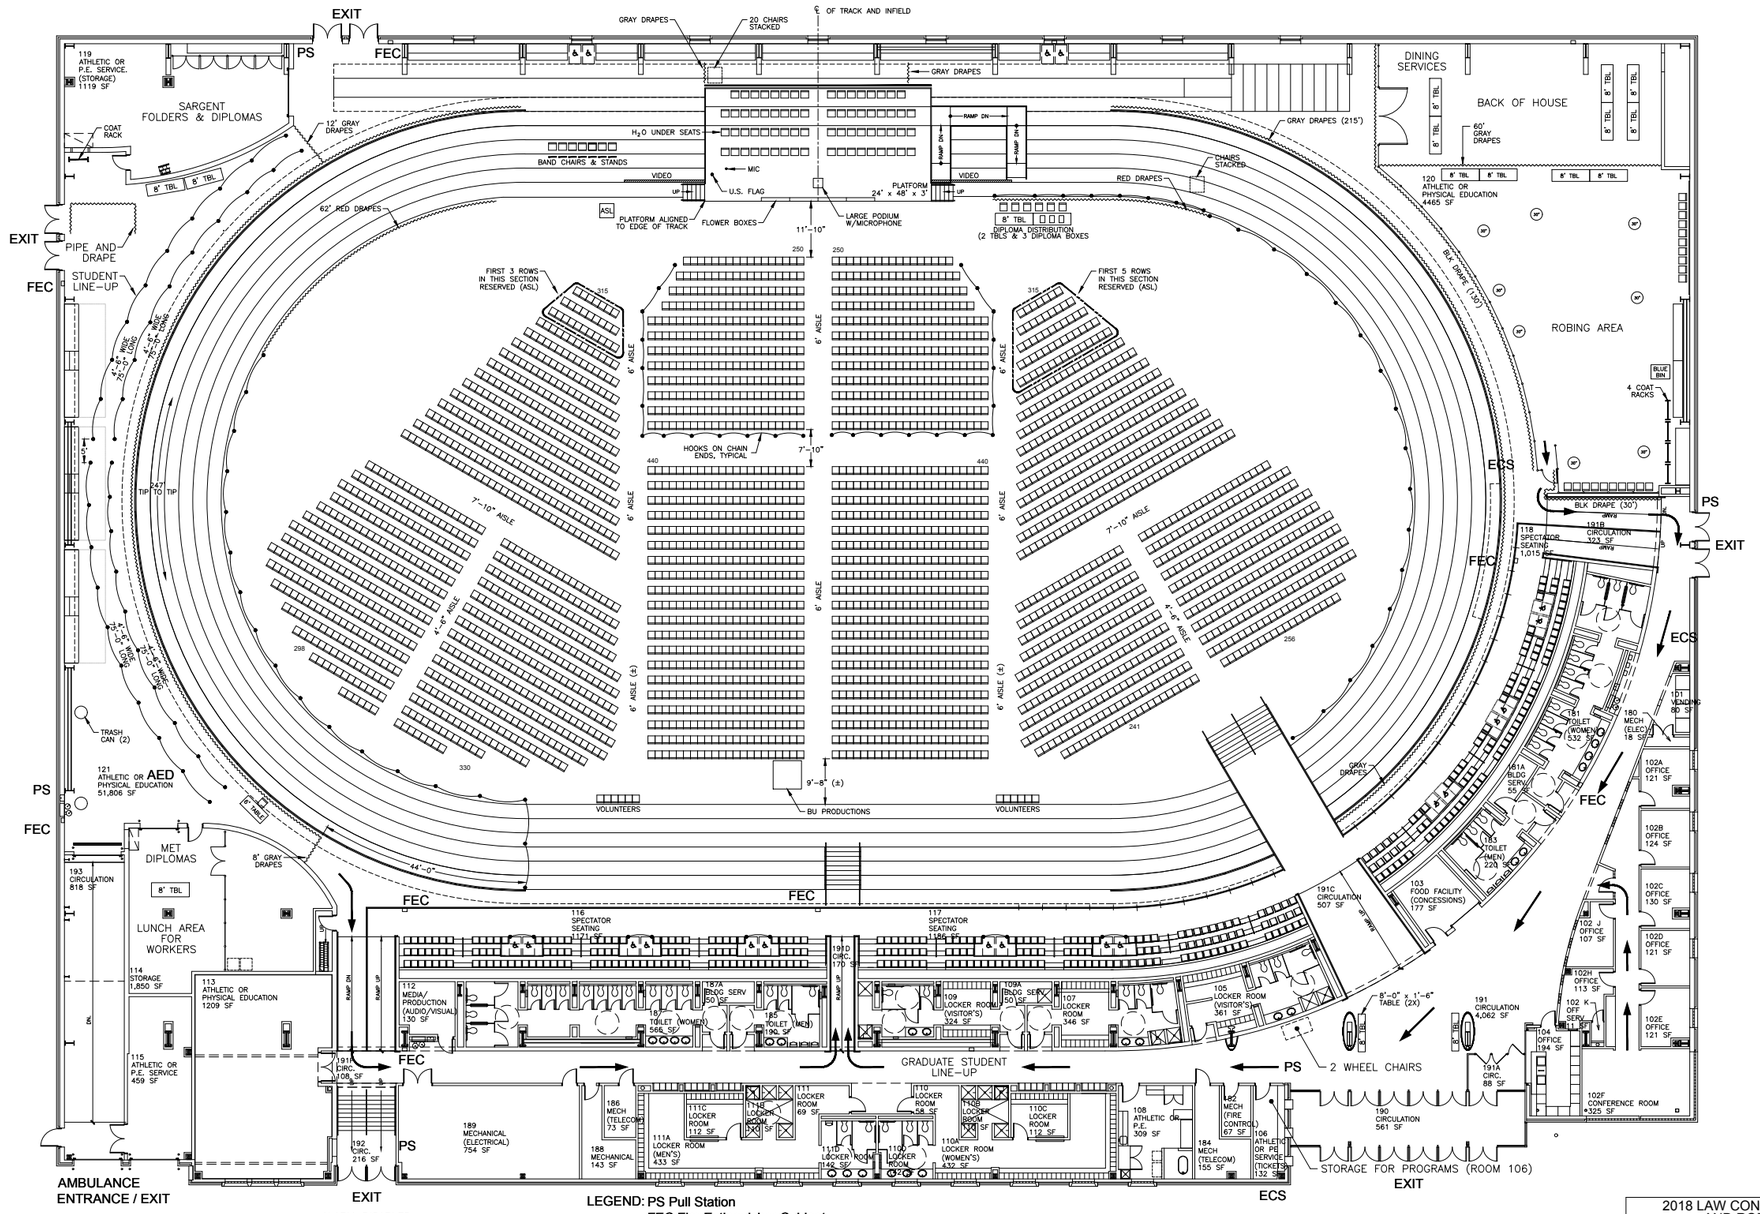

LEGEND: PS Pull Station
FEC Fire Extinguisher Cabinet
AED Automated External Defibrillator
ECS Emergency Call Station - Blue Light

2018 LAW CONVOCATION AND ROBING	
UNDERGRADUATE SEATING	500
GUEST SEATING (FLOOR)	2,635
GUEST SEATING (BALCONY)	1,268
PLATFORM SEATING	70
BAND, VOLUNTEERS, ETC.	60
TOTAL SEATING CAPACITY	4,533

AISLE SPACING IS 18" UNLESS NOTED OTHERWISE

BOSTON UNIVERSITY

Planning and Design
120 Ashford Street
Boston, MA 02134

REV	DATE	DESCRIPTION
E	04-18-18	Revised

REVISION HISTORY

TITLE
100 ASHFORD STREET
FIELD HOUSE

DRAWN BY	JIM	03-20-18
FILE NAME		
PLOT DATE		

SCALE
DO NOT SCALE

COMMENCEMENT

DRAWING NUMBER
LAW